CROSS-SECTION A:A
1:50

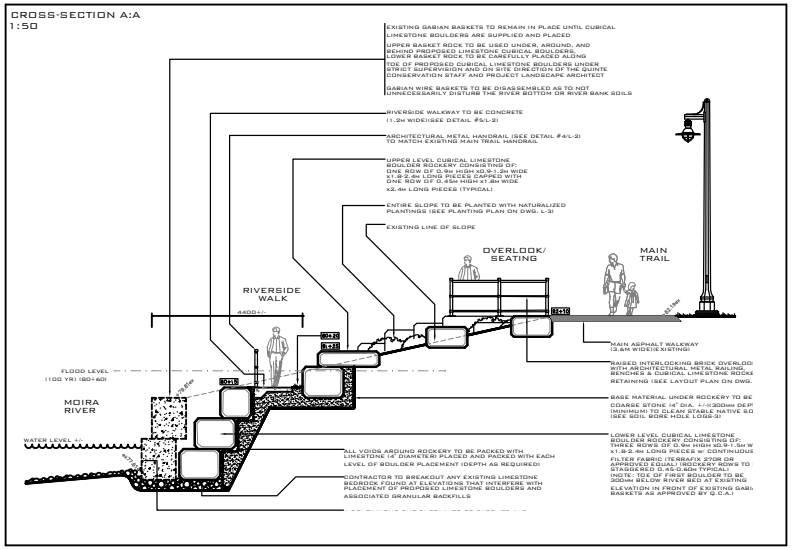

CROSS-SECTION B:B
1:50

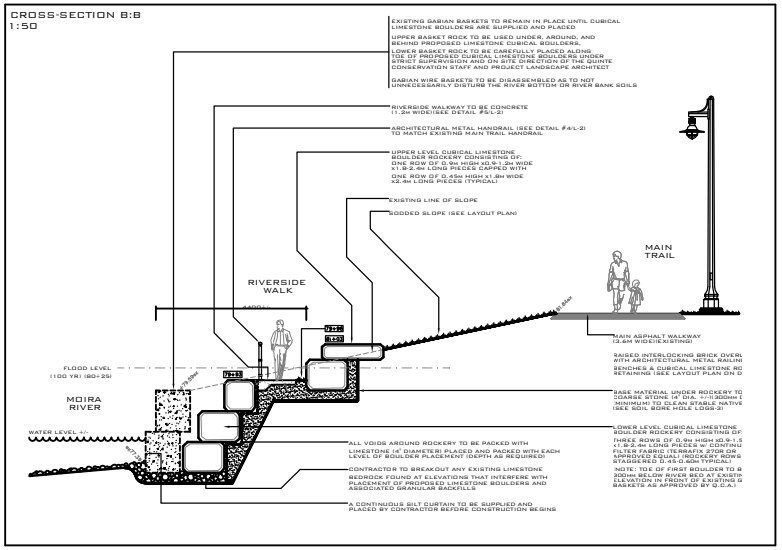

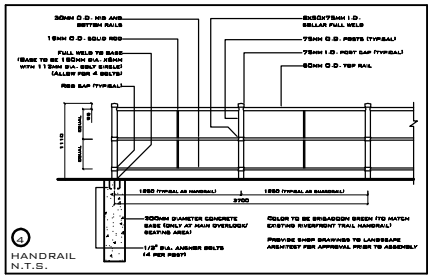

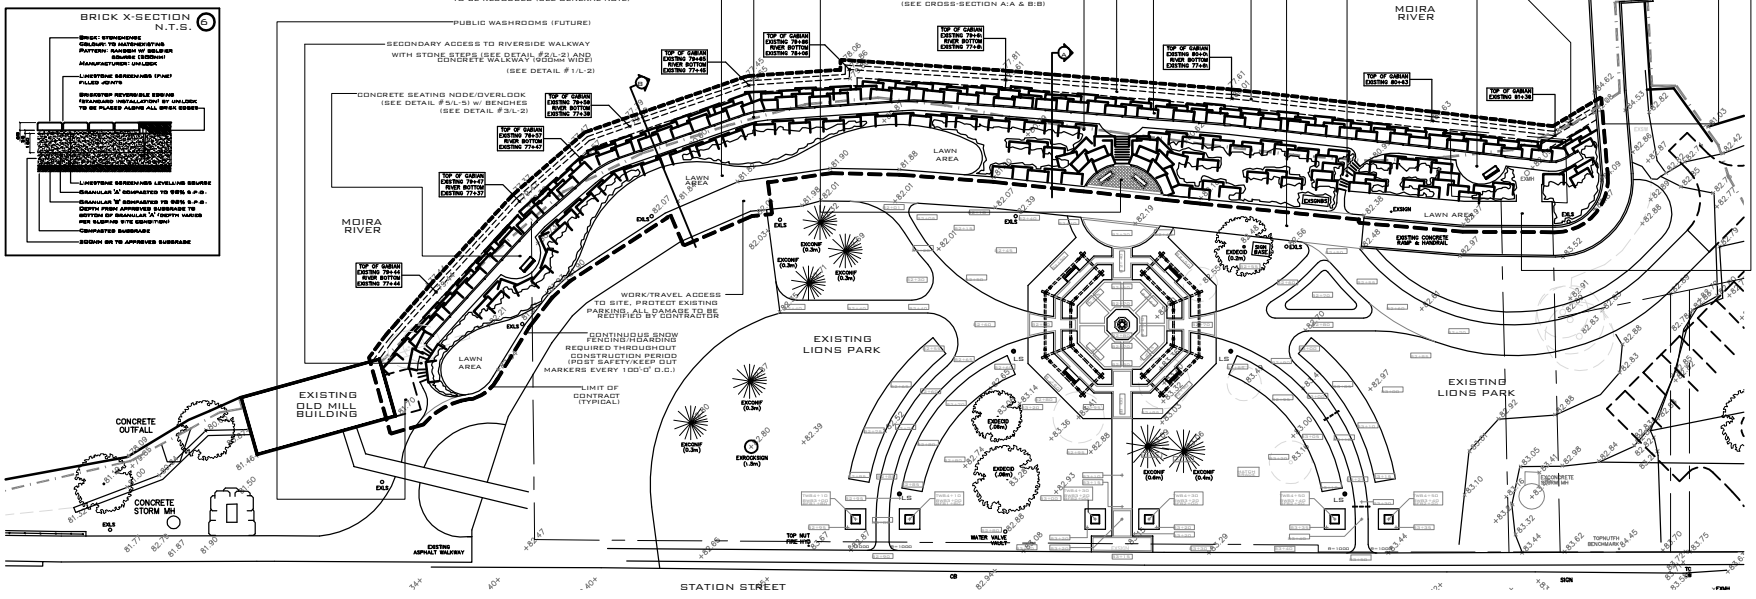

LANDSCAPE ARCHITECTS
LANDSCAPE DESIGN, CONSULTATION & PROJECT MANAGEMENT
DANIEL J. O'BRIEN & associates ltd.
100 MARY STREET, PORT HOPE, ONTARIO L1A 1S2
TEL: 905-885-4999
FAX: 905-885-5999
email: dobrd@sympatico.ca

PROJECT:
QUINTE CONSERVATION (LIONS PARK RIVERFRONT)
BELLEVILLE, ONTARIO

DRAWING:
LAYOUT/GRADING PLAN AND GENERAL NOTES

DATE:	JUNE 2004
PROJECT NO:	2004-45
DESIGNED:	DOB
DRAWN:	RPB
CHECKED:	DOB
DRAWING NO:	L1 of 3
SCALE:	1:200

REVISIONS:

DATE	NO.	ITEM	BY